



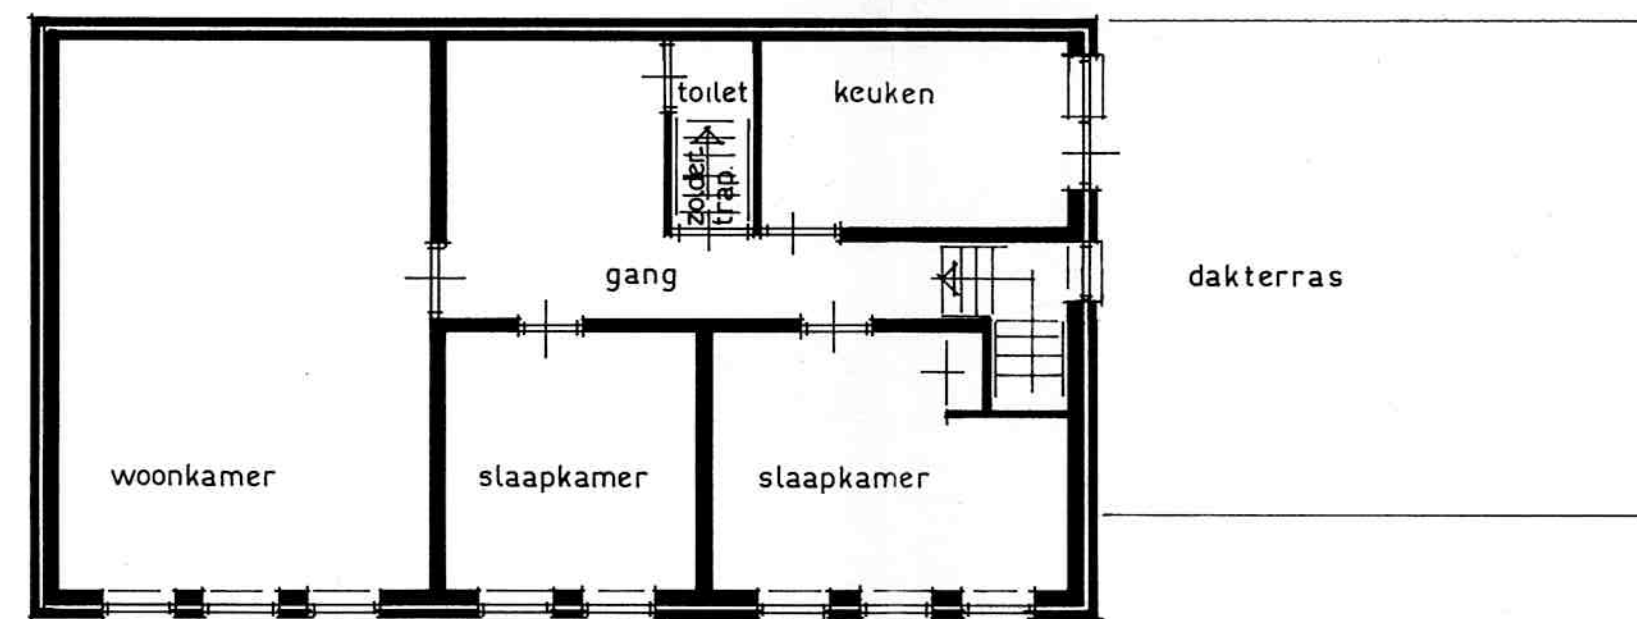


bovenwoning.

RENVOOI		
1	cv. installatie.	
2	mechanische vent.	1,12 KW
3	noodverlichting.	1,94 KW
4	koelkast.	0,12 KW
5	diepvrieskast.	0,15 KW
6	frituur.	3 KW
7	gascomfort.	8 KW
8	warmwaterbak.	1,1 KW
9	vaatwasmachine.	3,3 KW
10	warmkast.	1,2 KW
11	koelkast	0,12 KW
12	koelkast.	0,12 KW
13	diepvries.	0,15 KW
14	geyser.	9,4 KW
15	warmbak.	2,2 KW
16	10 pits gasblok.	15,2 KW
17	oven.	3,1 KW
18	frituur.	2,5 KW
19	warmplaat.	1,1 KW
20	vaatwasmachine.	8,5 KW


vloeren : hout
plafond : systeemplafond 30 min. brandwerend.

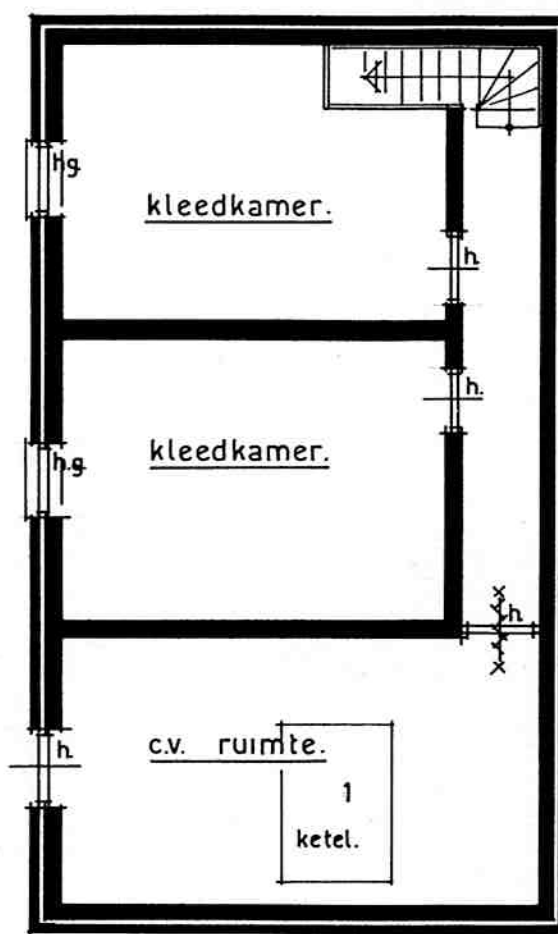

ruimte onder toneel.

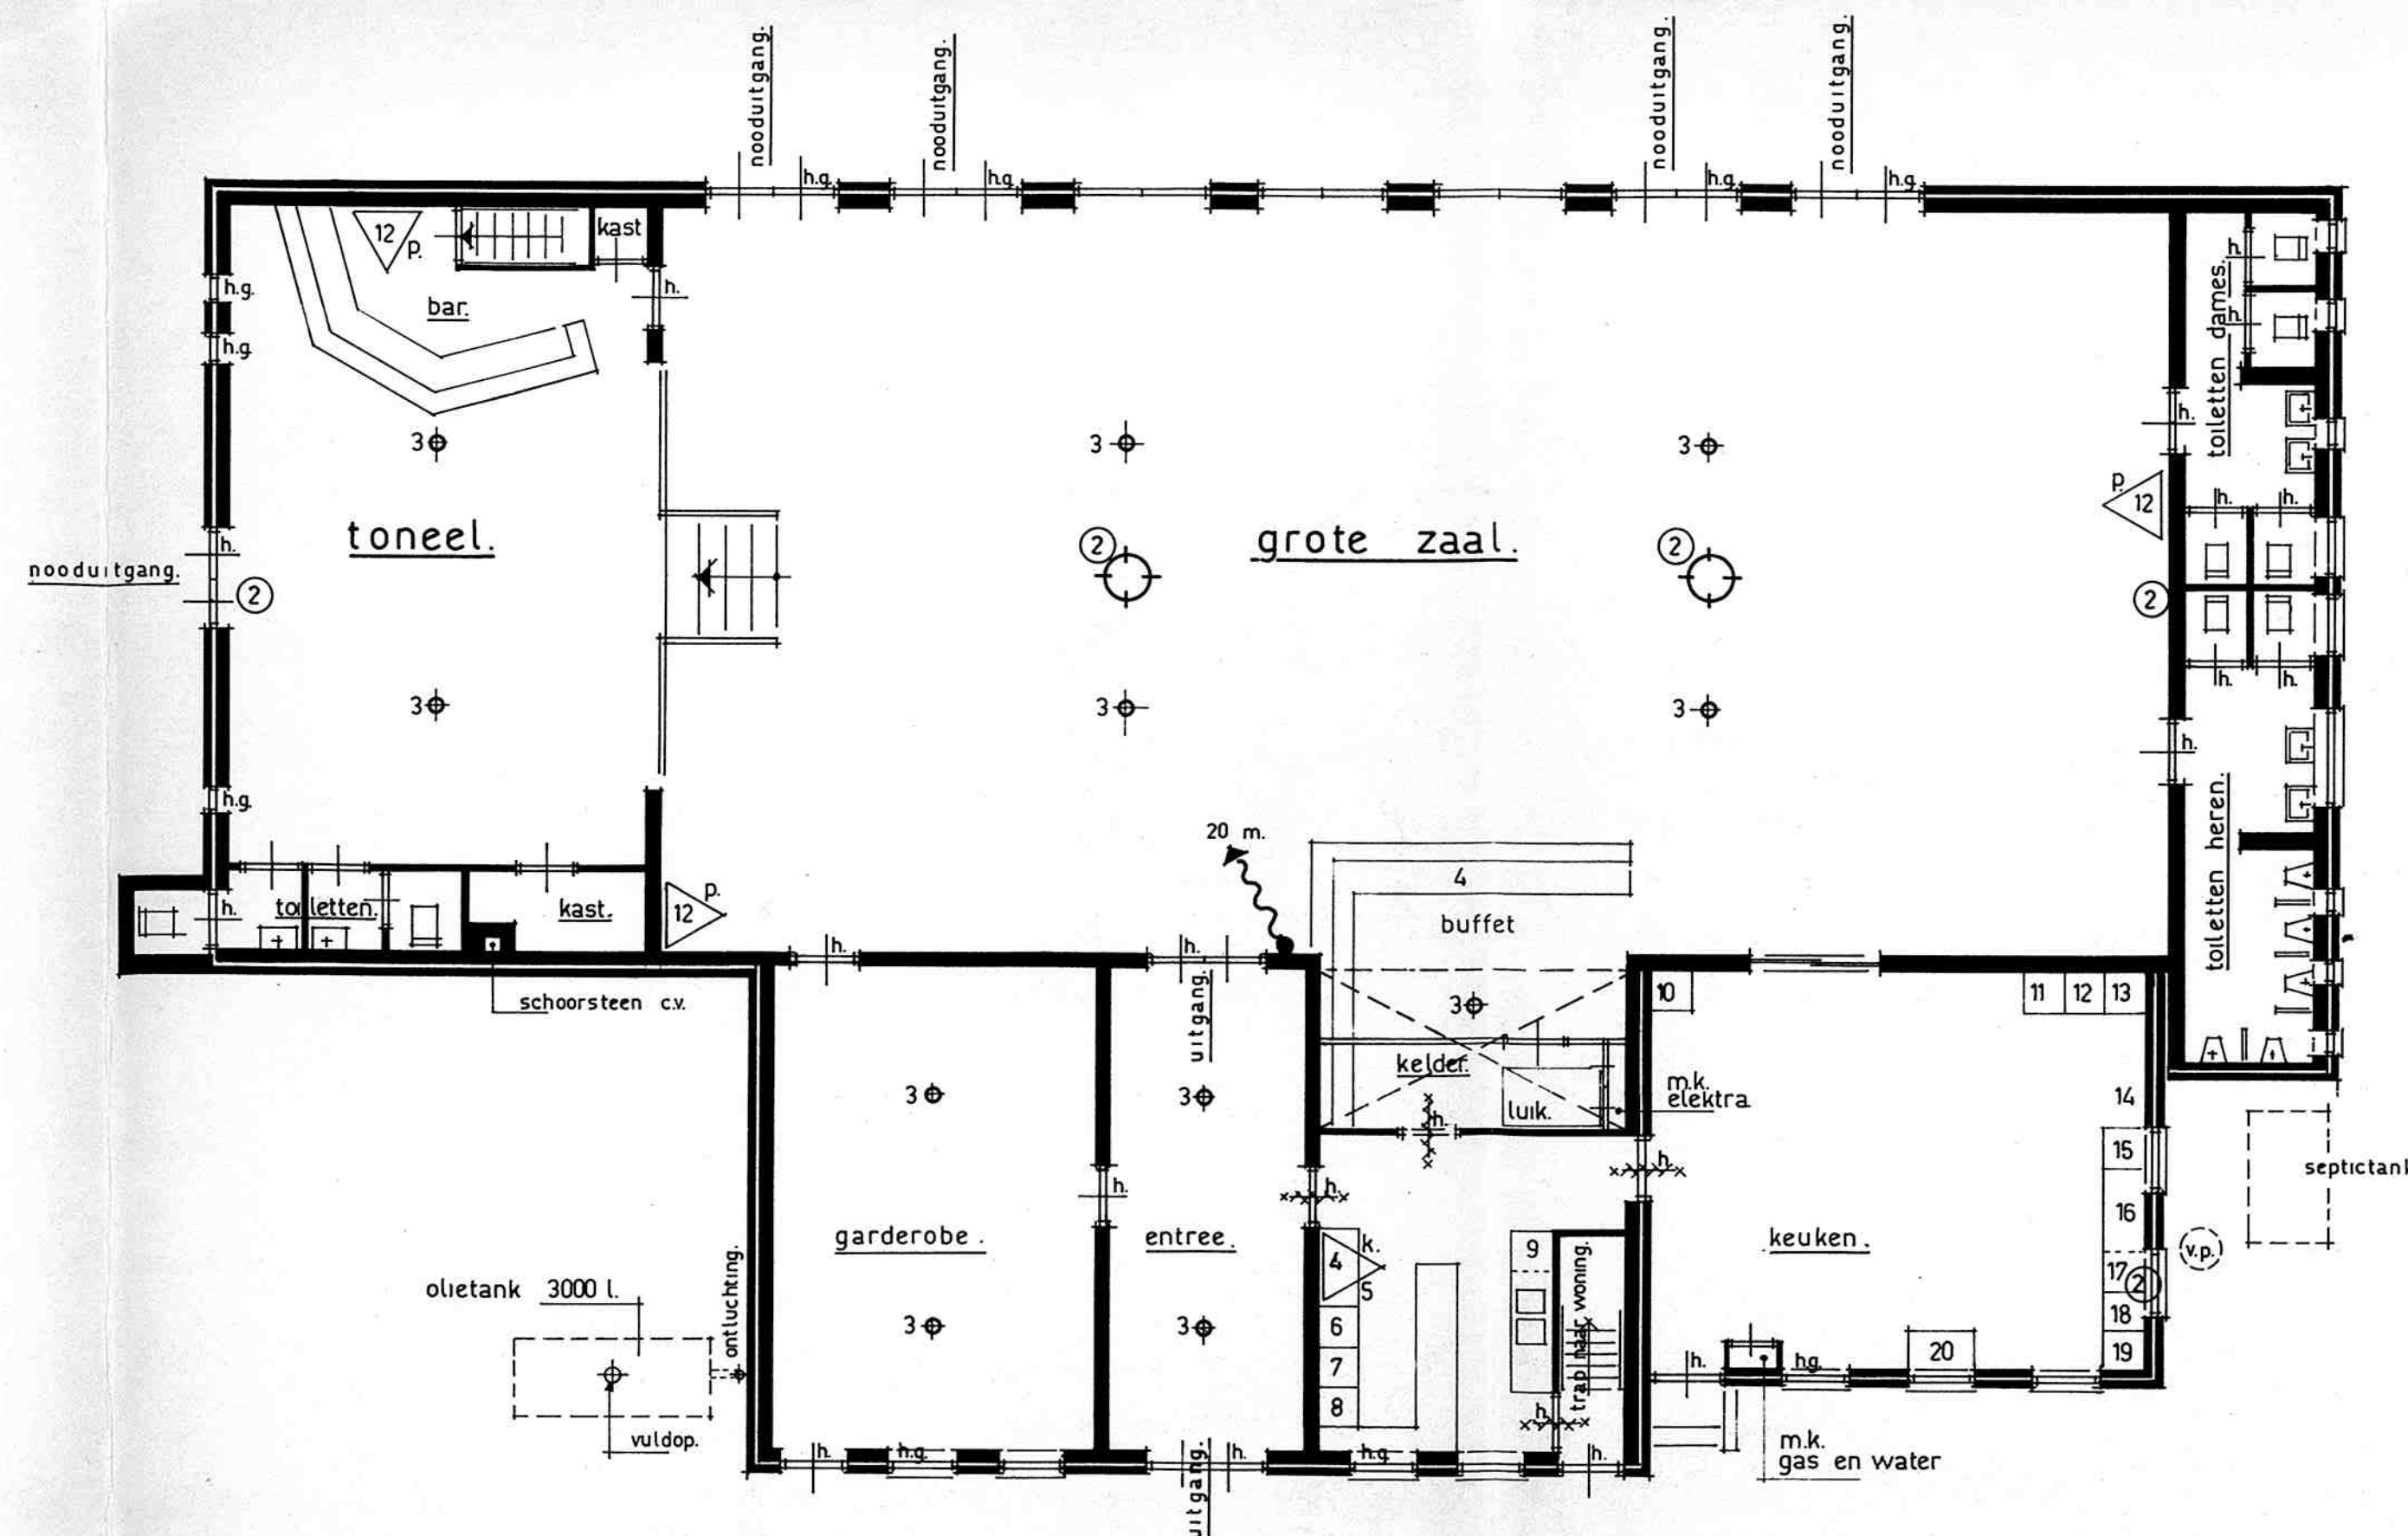

beganegrand.

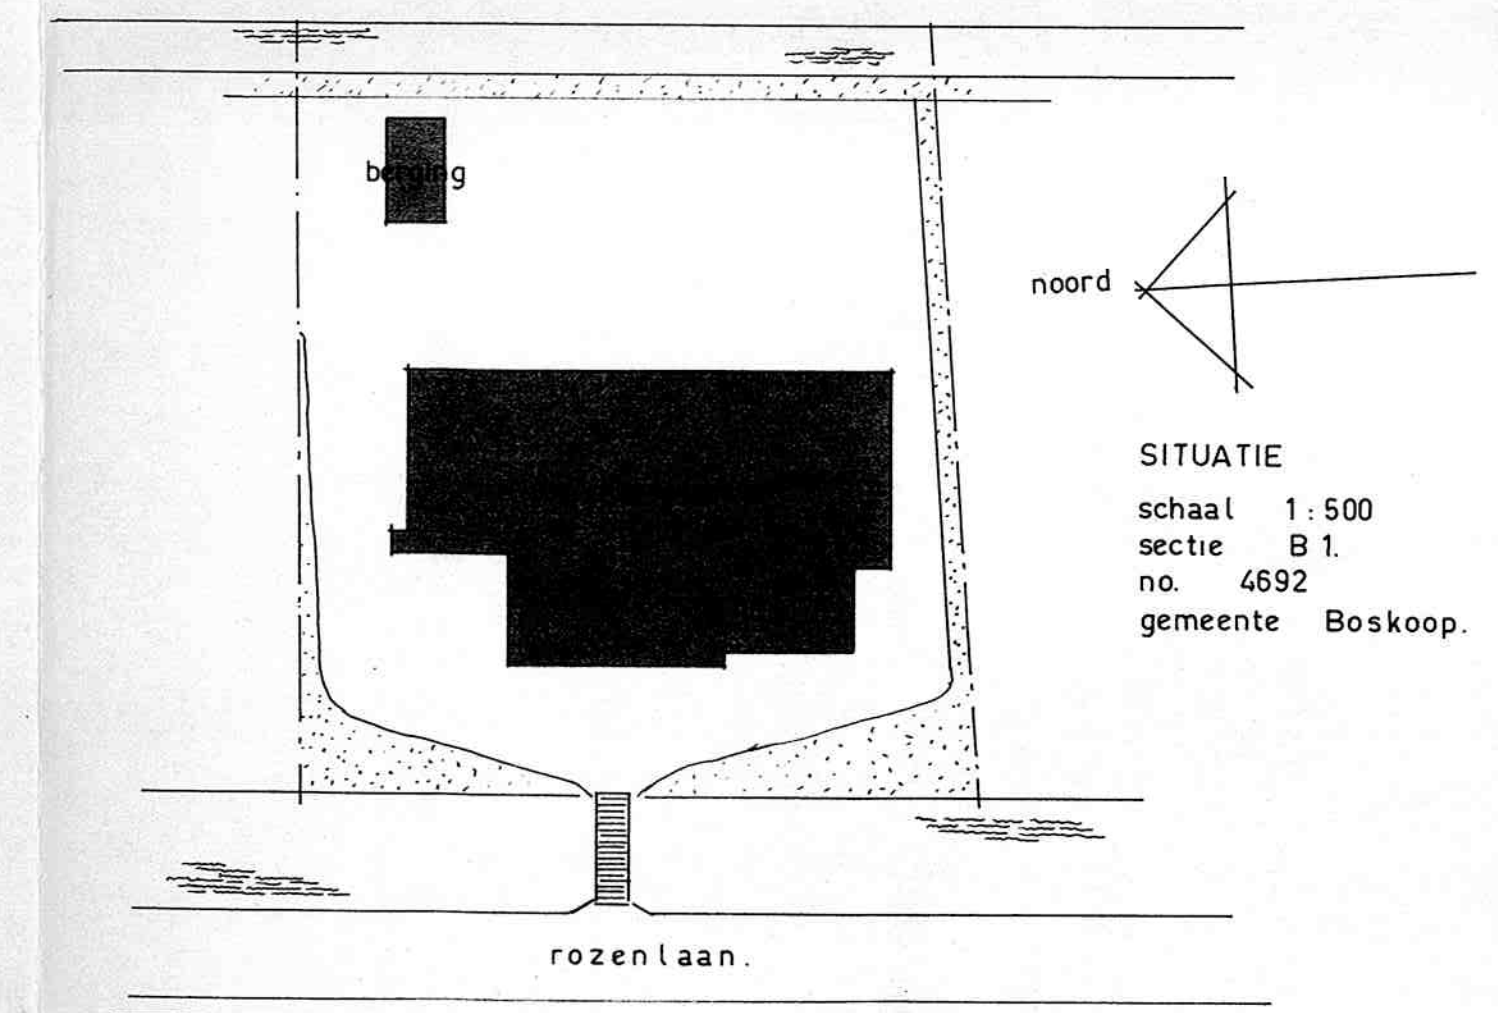

AANNEMINGSBEDRIJF BV.
VERBEIJ & ZOON

behoort bij hinderwetaanvraag d.d. 10 nov. 1980.
verenigingsgebouw „de rozenburght“ aan de
rozenlaan te boskoop.